NFP

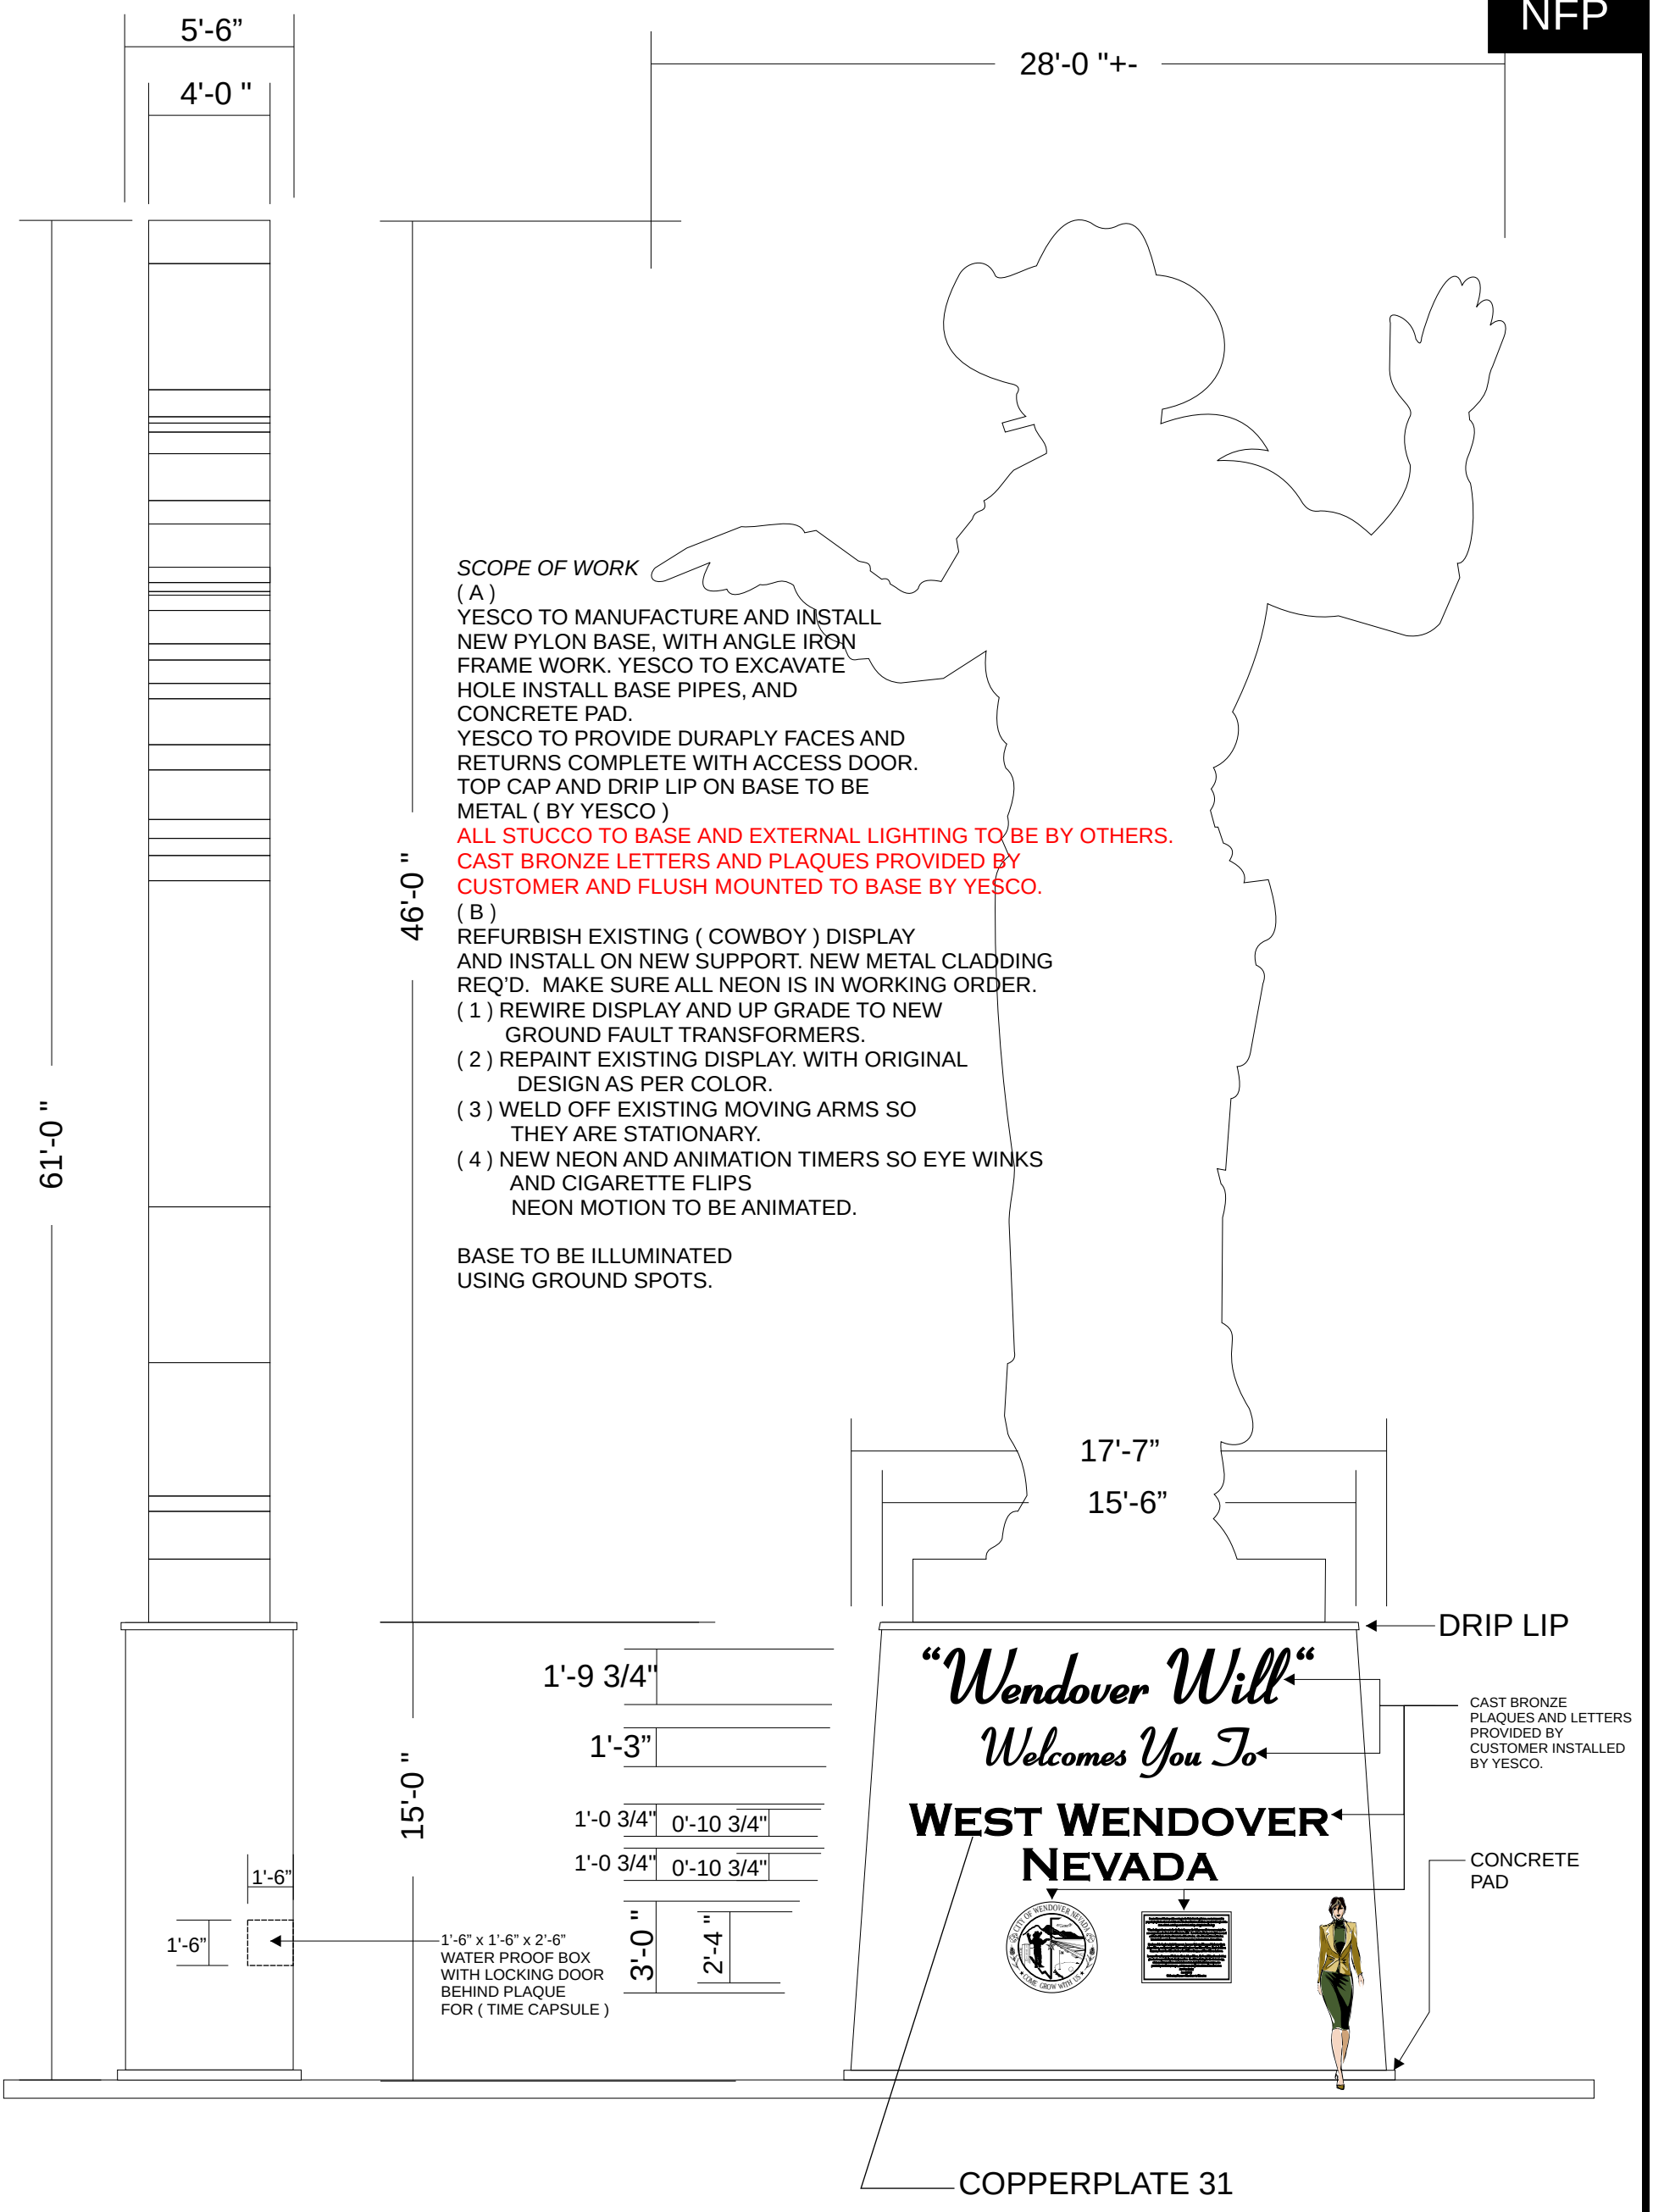

SCOPE OF WORK

(A)

YESCO TO MANUFACTURE AND INSTALL NEW PYLON BASE, WITH ANGLE IRON FRAME WORK. YESCO TO EXCAVATE HOLE INSTALL BASE PIPES, AND CONCRETE PAD.

YESCO TO PROVIDE DURAPLY FACES AND RETURNS COMPLETE WITH ACCESS DOOR. TOP CAP AND DRIP LIP ON BASE TO BE METAL (BY YESCO)

ALL STUCCO TO BASE AND EXTERNAL LIGHTING TO BE BY OTHERS.

CAST BRONZE LETTERS AND PLAQUES PROVIDED BY CUSTOMER AND FLUSH MOUNTED TO BASE BY YESCO.

(B)

REFURBISH EXISTING (COWBOY) DISPLAY AND INSTALL ON NEW SUPPORT. NEW METAL CLADDING REQ'D. MAKE SURE ALL NEON IS IN WORKING ORDER.

(1) REWIRE DISPLAY AND UP GRADE TO NEW GROUND FAULT TRANSFORMERS.

(2) REPAINT EXISTING DISPLAY. WITH ORIGINAL DESIGN AS PER COLOR.

(3) WELD OFF EXISTING MOVING ARMS SO THEY ARE STATIONARY.

(4) NEW NEON AND ANIMATION TIMERS SO EYE WINKS AND CIGARETTE FLIPS NEON MOTION TO BE ANIMATED.

BASE TO BE ILLUMINATED USING GROUND SPOTS.

CUSTOMER APPROVAL

I have studied the above design drawing and find the following details acceptable.

( ) Copy and Letter styles
( ) Materials ( ) Colors*
( ) Dimensions

Customers Signature / Date

*NOTE: THE COLORS DEPICTED IN THIS DRAWING ARE REPRESENTATIONAL ONLY. PLEASE CONTACT YOUR SALES REPRESENTATIVE FOR EXACT COLOR MATCHES.

Landlord Signature / Date

UTAH CONTRACTOR LICENSE NO. 22-225497-5501

SALT LAKE DIVISION

YOUNG ELECTRIC SIGN COMPANY

yesco® 1148 So. 300 W., S.L.C., Utah 84101 (801) 487-8481

PROD. APPROVAL	DATE	BY	DRAWINGS	DESIGN NO.	SHEET NO.	SCALE	DATE	BY	FIRM NAME/LOCATION ADDRESS
CLIENT			ORIG. DES.	19986	1 OF 1	NOTED	6/8/04	CHRIS	CITY OF WEST WENDOVER
SALES			REVISIONS						
DESIGN									
ESTIMATING									
ENGINEERING									
EXPEDITING									SALESPERSON JEFF K.

19986
FILE DESIGN NUMBER

W.O. NUMBER

NOTE: COST FOR PROVIDING NECESSARY ELECTRICAL WIRING TO SIGN AREA IS NOT INCLUDED IN SIGN PROPOSAL.

© THIS DRAWING WAS CREATED TO ASSIST YOU IN VISUALIZING OUR PROPOSAL. THE ORIGINAL IDEAS HEREIN ARE THE PROPERTY OF YOUNG ELECTRIC SIGN COMPANY. PERMISSION TO COPY OR REVISE THIS DRAWING CAN ONLY BE OBTAINED THRU A WRITTEN AGREEMENT WITH YESCO. SEE YOUR SALES REPRESENTATIVE OR CALL THE NEAREST OFFICE OF YOUNG ELECTRIC SIGN COMPANY.